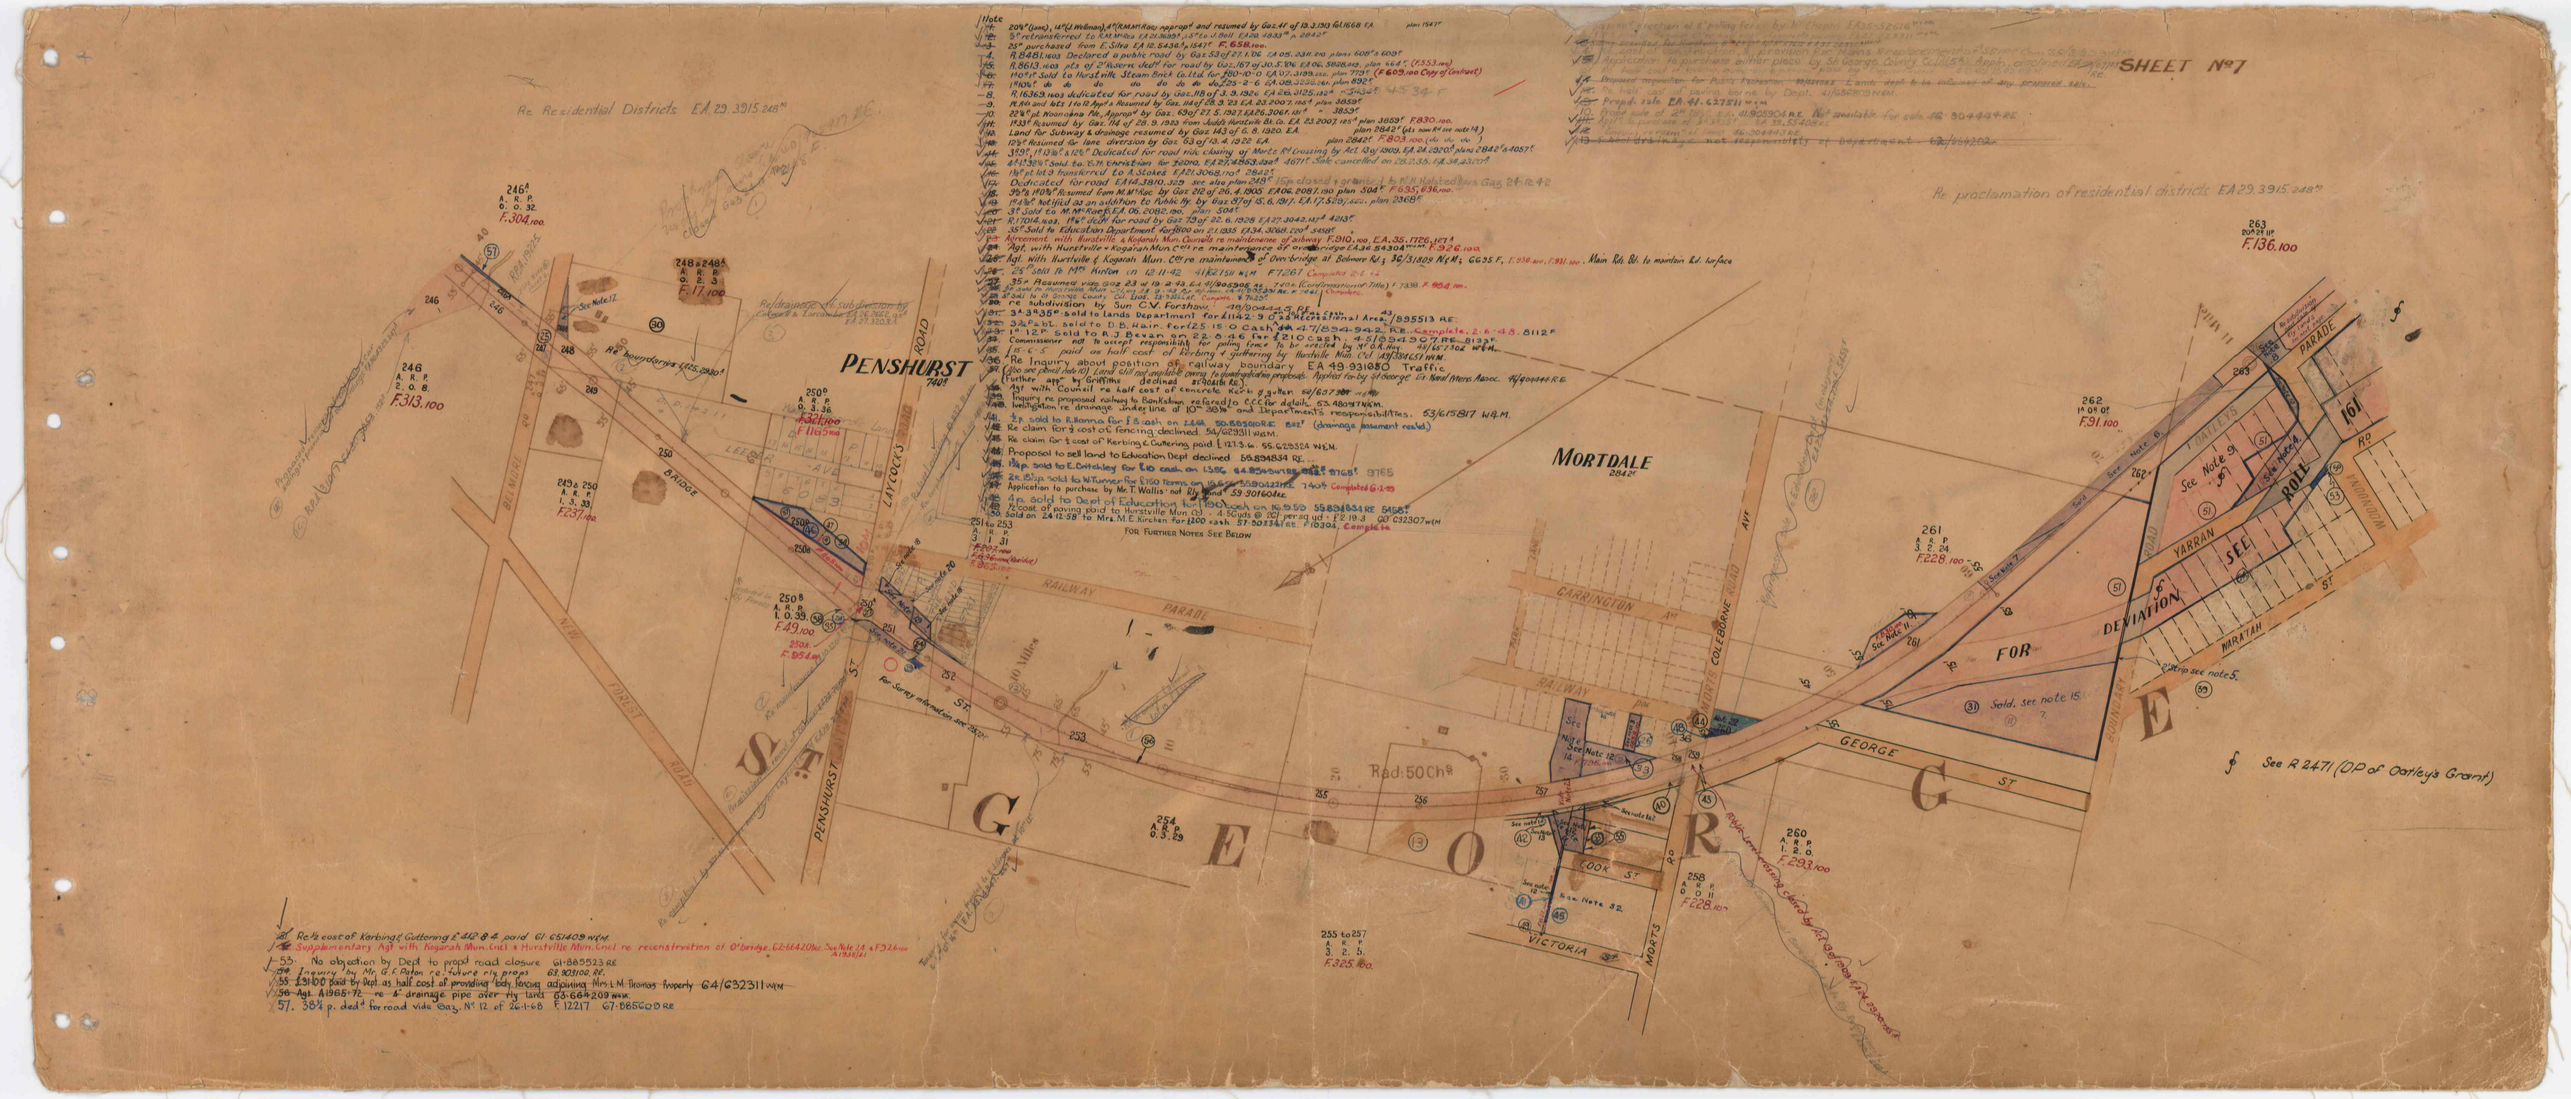
SHEET No 7
Re Residential Districts EA 29.3915.248
Re proclamation of residential districts EA 29.3915.248
PENSHURST
740
MORTDALE
2842
ST GEORGE
FOR DEVIATION SEE ROLE 161
See R 2471 (OP of Oatley's Grant)
Rad: 50 Chs
RAILWAY PARADE
GEORGE ST
COLEBORNE ROAD
MORTS RD
VICTORIA ST
COOK ST
GARRINGTON AVE
YARRAN ROAD
WARATAH ST
WOODMAN RD
BOUNDARY ROAD
PENSHURST ST
LAYCOCK'S ROAD
BRIDGE
NEW FOREST ROAD
BELMORE RD
LEEPER AVE
Re boundaries EA 25.2980
Re drainage of subdivision by Colwell & Lacombe EA 26.2662
Re 1/2 cost of Kerbing & Guttering £ 412.8.4 paid 61.651409 W&M.
Supplementary Agt with Kogarah Mun. Cncl & Hurstville Mun. Cncl re reconstruction of O'bridge. 62.664201 Ac. See Note 14 & F 926.100 A 1938/41
53. No objection by Dept to propd road closure 61.885523 RE
54. Inquiry by Mr. G. F. Paton re future rly props 63.903100 RE.
55. £31.00 paid by Dept as half cost of providing body fencing adjoining Mrs. L.M. Thomas property 64/632311 W&M
56. Agt. A1965-72 re 4" drainage pipe over rly land 63.664209 W&M.
57. 38¼ p. ded^d for road vide Gaz. No 12 of 26-1-68 F. 12217 67.885609 RE
FOR FURTHER NOTES SEE BELOW