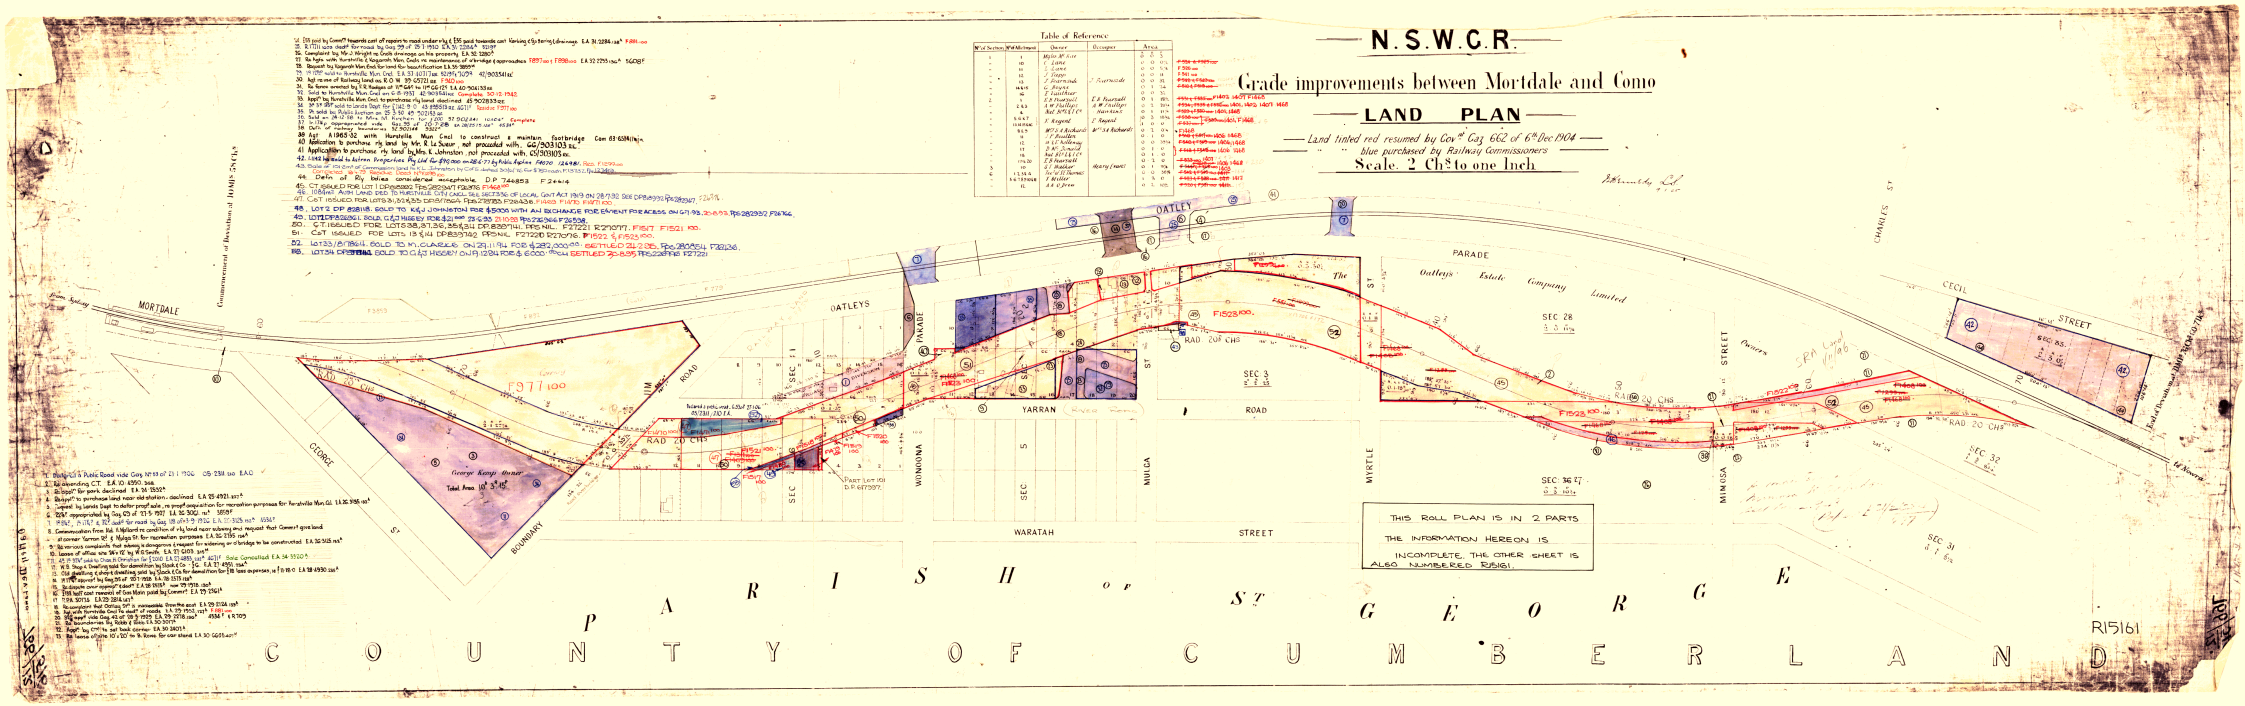
N.S.W.C.R.
Grade improvements between Mortdale and Como
LAND PLAN
Land tinted red resumed by Gov^t Gaz 662 of 6th Dec 1904
" " blue purchased by Railway Commissioners
Scale. 2 Ch^s to one Inch
Table of Reference
MORTDALE
OATLEY
PARADE
YARRAN
ROAD
WARATAH
STREET
MYRTLE
MULGA
WINDOWA
MIMOSA
CECIL
CHAPLIS ST
George Kemp Homer
Total Area 10a 3r 19p
BOUNDARY
SEC 3
SEC 28
SEC 32
SEC 31
THIS ROLL PLAN IS IN 2 PARTS
THE INFORMATION HEREON IS
INCOMPLETE, THE OTHER SHEET IS
ALSO NUMBERED R15161.
PARISH OF ST GEORGE
COUNTY OF CUMBERLAND
R15161